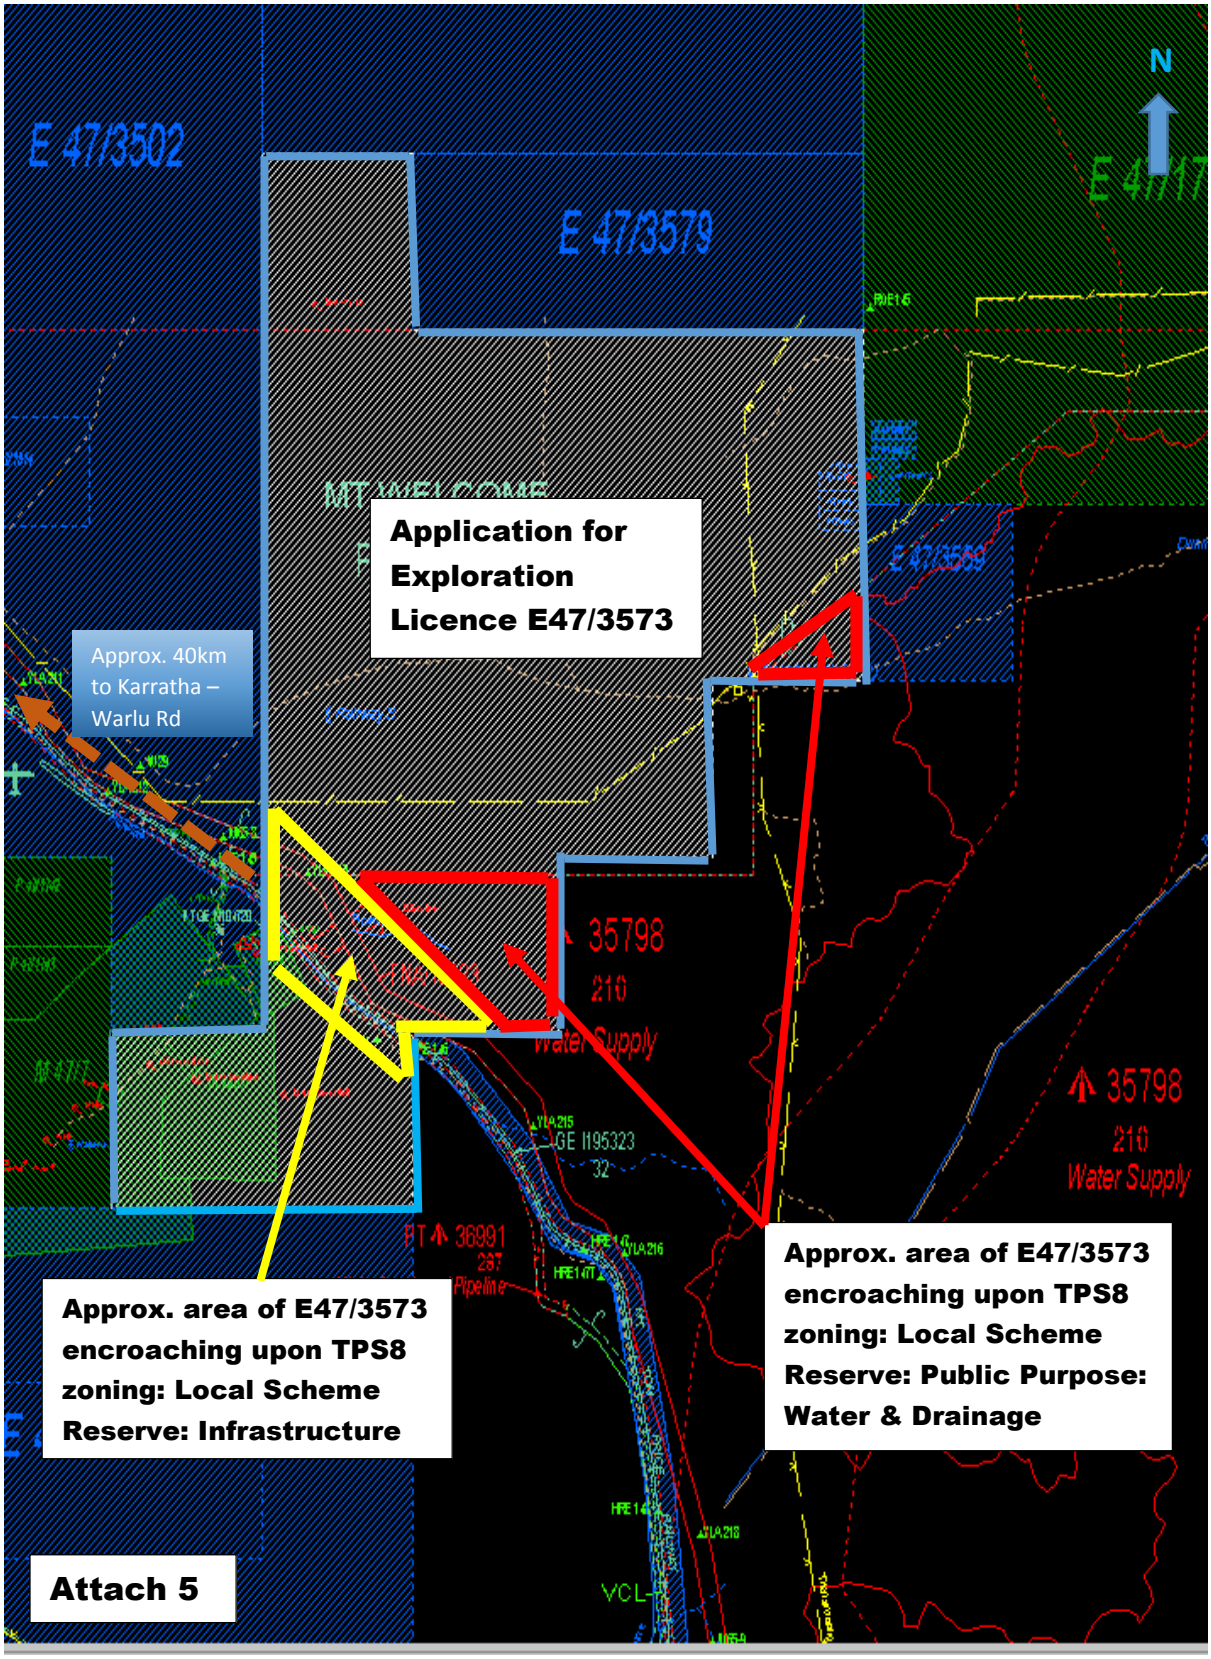
E 47/3502
E 47/3579
N
Application for Exploration Licence E47/3573
Approx. 40km to Karratha – Warlu Rd
35798
210
Water Supply
Approx. area of E47/3573 encroaching upon TPS8 zoning: Local Scheme Reserve: Infrastructure
Approx. area of E47/3573 encroaching upon TPS8 zoning: Local Scheme Reserve: Public Purpose: Water & Drainage
Attach 5

Not to Scale