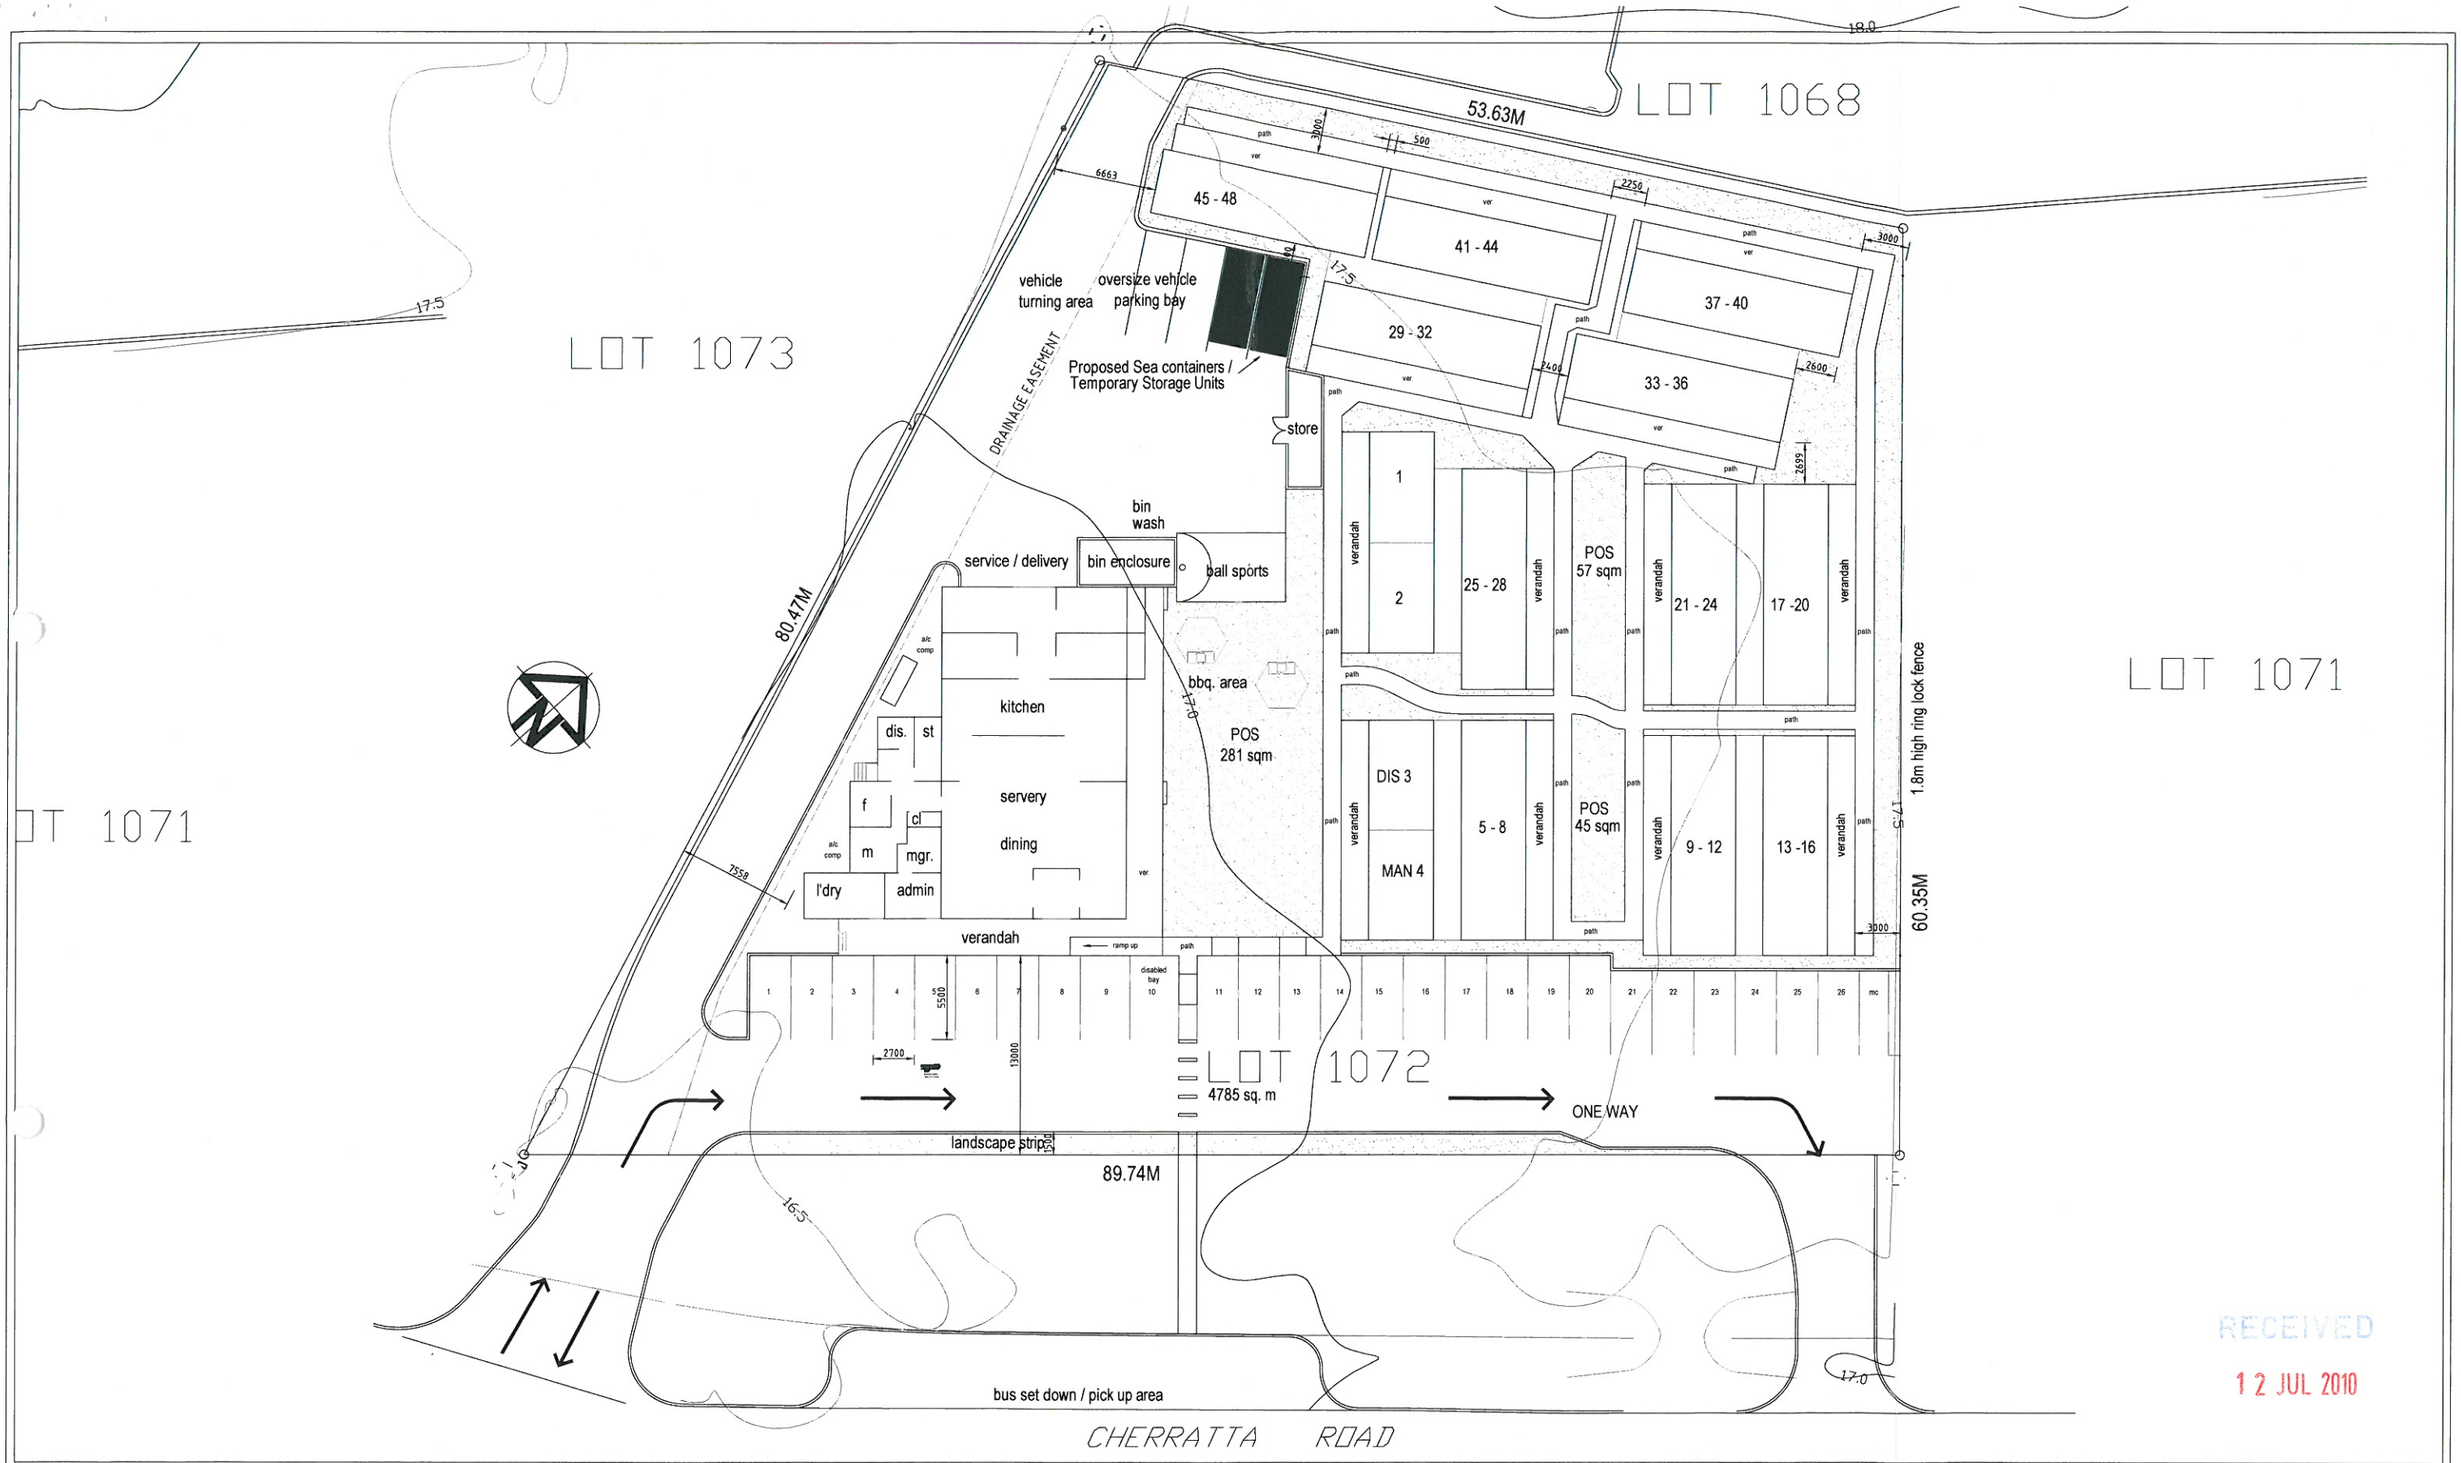

RECEIVED
12 JUL 2010

Proposed Temporary Storage Units

LOT 1072 CHERRATA ROAD, KARRATHA

DISCLAIMER: AREA SUBJECT TO APPLICATION, CARRIAGEWAYS DIAGRAMMATIC ONLY. ALL AREAS AND DIMENSIONS ARE APPROXIMATE ONLY AND ARE SUBJECT TO FURTHER SURVEY ENGINEERING AND DETAIL DESIGN.
© 2006 Masterplan Consultants All rights reserved

masterplan
77 Thomas Street
Subiaco, W.A. 6008
Ph: 9381 5577 Fax: 9381 4888
Email: reception@masterplanwa.com
A.B.N. 31 374 269 504

date: 28.05.10
scale @ A3: 1:400
ref:
revised:

apc Australian Association of Planning Consultants