-1. LANDSCAPING PLAN

#LayID Scale 1:200

1

GARRISON FENCING & GATE 1.8m

SHADE

EUCALYPTUS LEUCOPHLOIA - SNAPPY GUM

8 000mm HIGH

NEW TREE TO BE PLANTED

EXISTING TREE TO REMAIN

EXISTING TREE TO BE REMOVED

NOTES:

RETIC CONDUIT

RETAINING WALL

NOTE:

ALL GARDEN BEDS TO HAVE 100mm MULCH COVER WITH SLOW RELEASE FERTILIZER

WATERWISE SUB SOIL DRIP IRRIGATION BY SPECIALIST CONTRACTOR

VERGE TO BE MADE GOOD AND PLANTED WITH SPARODIC CLUSTERS OF PLANTS NOMINATED ON THE LANDSCAPING PLAN.

GREEN WALL

OPTION FOR GREEN WALL PLANTING SUBJECT TO DETAILED DESIGN & APPROPRIATE PLANT SELECTIONS.

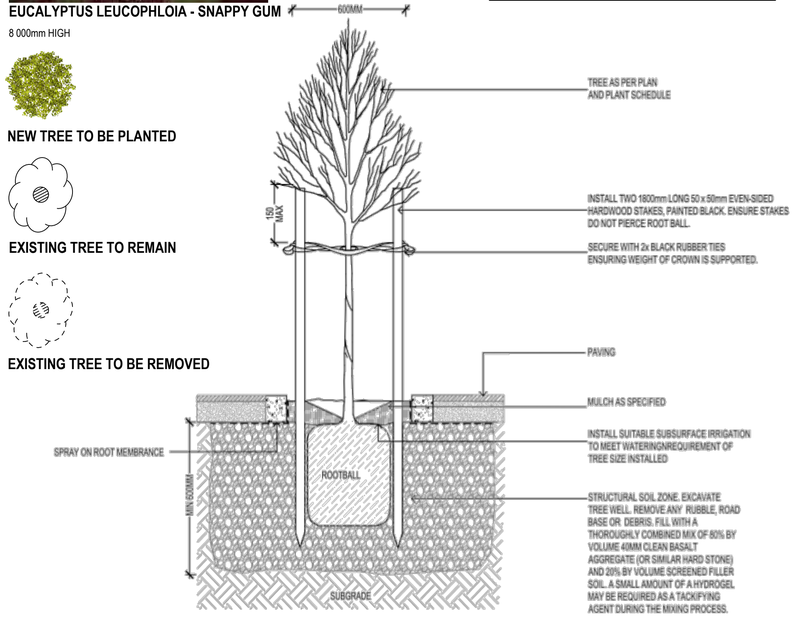

01 INDICATIVE TREE PLANTING IN PAVED AREA

Section Scale 1:20 AT A3

ORNIMENTAL SCREENING

DIANELLA REVOLUTA

1000mm HIGH x 1500 WIDE / 2per m²

EREMPHILA GLABRA - EMU BUSH

1000mm HIGH x 1000mm WIDE / 3per m²

GROUND COVERS

CYMBOPOGON AMBIGUOUS - NATIVE LEMON GRASS

500mm HIGH x 500mm WIDE / 4per m²

SURFACES

- COMPOSITE REEDED DECK
- WASHED AGGREGATE CONCRETE
- UNIT PAVER
- ARTIFICIAL TURF
- MULCH COVER

DA

denney building Design

www.denneydesign.com shane@denneydesign.com.au (+61) 0416 206 320

RESIDENTIAL DEVELOPMENT	PROJECT	CITY OF KARRATHA	COUNCIL
lot 30 NAIRN STREET WESTERN AUSTRALIA	ADDRESS	DEVELOPED	CLIENT

LANDSCAPE PLAN — DRAWING

S.D — DRAFTING

GENERAL NOTES

1. ALL LEVELS, DIMENSIONS, POSITIONS & HEIGHTS TO BE CHECKED & VERIFIED ON SITE BEFORE COMMENCEMENT OF BUILDING WORKS.
2. FIGURED DIMENSIONS ARE TO BE TAKEN, DO NOT SCALE OFF DRAWINGS.
3. ALL ARCHITECTURAL DRAWINGS TO BE READ IN CONJUNCTION WITH SPECIFICATIONS & ALL OTHER RELEVANT ENGINEERING DRAWINGS FROM STRUCTURAL, ELECTRICAL, HYDRAULIC & MECHANICAL.
4. ANY DISCREPENCIES TO BE REPORTED TO THE AUTHOR BEFORE ACTION IS TAKEN.
5. REFER TO STRUCTURAL ENGINEERS DRAWINGS FOR ALL STRUCTURAL WORKS.
6. LARGE SCALE DRAWINGS TO SUPERCEDE SMALL SCALE DRAWINGS.

REVISIONS

REV	ITEM	DATE
A	REVIEW	06/12/24

REV	ITEM	DATE

CONCEPT	06/12/2024	1:200	
STATUS	DATE	SCALE	
571	A 100	B	
PROJECT No.	DWG. No.	REV No.	

PLOT PATH: C:\Users\shane\OneDrive - dennedesign.com.au\001 DBD\001 PROJECTS\570 Developed\RE_Karratha _ Apartments\Nairn\571 Nairn rev B site plan.pln Date: 22/05/2024